(194 Department

MS SERIES.

G.O. No. MS 467

Dated

[Despatch Abstract.]

CONFIDENTIAL.

Office of the
Chief Electrical Inspector to
Triplicane, Madras.

Endorsement No. C.333 dated 19th February 1943.

Sub: Electricity - Restriction and Control over su
of - Supply to Madras Battalion, Bellary.

Ref: Letter R.C.No. F-1.29/43 dated 5-2-43 from the Commissioner, Municipal Council, Bellary, to the Secretary to Government, P.W.D., Madras.

F o r w a r d e d.

G.O.No. R.72, dated 2-2-1943, permitting the Bellary
this load has since been received. The
forms sent by him

Fr...

No.40164/ 20 /E-4
15 Feb. 1943

To C.R.E., 105 L. of C. Area.
c/o No.11 Ind. Adv. Base P.O

Municipal Commissioner,
Bellary.

Ref:- Your F-1/29/45 dated 5.2.1943:

It is agreed that in the circumstances a single point bulk supply is not practicable. It is suggested however that a bulk rate be given on the sum total of the meter readings plus a percentage for line losses.

The Dist. Engr. is being addressed to render assistance with rail posts.

Will you please submit an estimate of the cost including centage charges, to the G.E., Harihar as early as possible.

Distribution mains will be maintained by the Defence Department from the consuming side of the meters.

It is noted with satisfaction that you are pressing on with the work and agreement will be reached it is hoped on all points that are considered normal in the area.

L. A. Bradley
for C.R.E., 105 L. of C. Area. Capt. R. E.

Copy to:
Secy. P.W.D. Fort. St. George, Madras.
G.E., Harihar.

Chief Electrical Insp
to Government.

To The Secretary to Govern nt,
Public Works Department, Madras.

Enc. Commr.'s letter & 1 sketch.

ltr no. 1198. III/43. 1

The Commander,
105 L of C Area.

Sir,

Sup - supply to Mad
G.C. No R. 72 R. D.W. 9 2 · 2 · 43 and (H)/[illegible] (C
Copy of your letter no. 40164/70/E-4 d/15 2 43 [illegible]
to Hd. Commr., Bellary

Copies of letter no. F.L. 29/43 d 5 2 43 pp.
from the Comm'r. Railways Mdy. and Copy of
the C.E.I. cndt. no. C 333 d 18 2 43 from the C.E.I.
are enclosed. A request that your
remarks may please kindly be communicate

Memo. No. 1143-III/43-2 d 25.2.43
The CE I/C is requested to
furnish further remarks in view of the letter
from the CRE. 105 L of C Area No 40164/70/E
d 15-2-43 — communicated with endt
No 1143 III/43-1 d 15-2-43

Asstd Works Engrs
Asstd Chief Engr
Section
Dy
25/2
28 2 43
for CE I/C

C.F. 32.

Local Administration Department

From (Name) Sri.A.Rajaiya Reddy, B.A.

Designation Commissioner, Bellary Municipality,

Station Bellary.

Received ..... Registered .....

To The Secretary to Government of [illegible],
The Public Works Department,
[illegible].
Thro' The Chief Engineer to Government.
" The Chairman, M.C., Bellary.

Enclosures: One Sketch

R.C.No. F-1, 29/43. dated 5th February 1943.

Sir,

Sub:- ELECTRICITY SUPPLY - Madras Battalion, Bellary.

(A)/p1 (A)/p2 Ref:- No.40164/51/D.4, H.Q., 108 L of D.Area c/o No.11 Ind. Nav.B.P.O. of the Military Department dated 30-1-1943, and G.O.No.R.72 dated 2nd February 1943.

1/ The work of giving supply to the Military Authorities at Bellary is in progress. In this connection I wish to submit the following points for your information.

2/ As per the above quoted letter, of the Military Authorities, bulk supply is required by them. But actually, metered supply is to be given, as per existing conditions, at more than one point, separated by public roads as detailed below. Hence supplies demanded by the Military cannot be treated as bulk supply, vide para 136 of the Madras Electricity Department Manual Vol.1. The various metered supplies will have to be treated as separate services and billed separately according to the type of load and the tariff applicable to them. The Military Department may be requested to agree to this condition.

3/ The Assistant Garrison Engineer, Harihar, has requested the Municipal Electrical Engineer, to carry out the overhead distribution lines inside the camp and the connections to various out-stations from the distributing mains, making use of the materials available in the stores of the Municipal Council.

4/ Except poles, other materials can be drawn from the reserve stock maintained for A.R.P. and similar emergent works. As this stock has to be replenished, the Military authorities may be requested to replace, as early as possible, the materials used for their distribution mains, which do not form regular service connection mains. The Military department will have to pay the usual centage and other charges for works carried out on their behalf. The District Engineer, M. & S.M.Ry.Co.Ltd. Bellary, has been requested to spare twenty meter gauge poles for the distribution work in the camp. The Military department may be requested to address the railway authorities and make necessary arrangements for the supply of poles. The cross arms and clamps can be made to suit them only after the rails are received. Special sanction may be accorded to carry out the laying of the distribution mains in the Military camp as it does not form part of the legitimate work of the licensee.

5/ Certain areas in the camp are outside the limits of supply as shown in the accompanying sketch. Necessary sanction may be granted to supply energy beyond the areas of licensed area. The Military department may be included in the licensed area.

6/ The Military department may be requested to maintain at their own staff and at their cost, the distribution mains, in the camp, as in the case of other consumers.

7/ There is no definite information in this office about the exact location of the various sub-stations. The location of sub-stations, service lines, feeder mains, location of meters and fuses in the accompanying sketch, should be communicated to the Military Department after sanction is given.

Municipal Electrical Engineer and the Assistant Garrison Engineer, Harihar.

7. At M-1 there are already two meters installed which may be used for the main Hospital buildings as soon as the inside fittings are installed. This service line is tapped off the service line to Alipuram Jail. If additional load is required at this place, a third phase wire will be run and third meter installed.

8. At M-2 a polyphase meter for a pump hired out to the previous tenant is in existence. A second meter M-3, single phase, is to be installed at this place to meter the energy supplied for the Admission Block of the Hospital, the Mortuary and the Medical Stores. At M-4 there is already a single phase meter in existence for the Administrative block which was previously the residence of the District Superintendent of Police. At M-5 a single phase meter is to be installed for metering the energy supplied to the V.C.O's club. The single phase line along the Artillery road feeding two bungalows will have to be strengthened and converted into three phase line. At the junction of the Artillery road and Dharwar Road two meters M-7 and M-8 will be installed to measure the energy in various buildings along Dharwar Road. At Artillery Road a tapping will be made and a meter M-6 installed to meter the energy consumed in buildings along Artillery Road. This is to economise copper wire and G.I.wire necessary for guarding telephone ~~xxx~~ crossings.

9. It will thus be seen, that due to the load being distributed over a wide area, the non-availability of large quantities of materials and the short time within which the work is to be carried out, it is not possible to give supply at one point. Hence the energy measured at various points will have to be charged at prevailing rates for the type of load concerned.

10. Pending agreement regarding these points and in anticipation of Government sanction requested above, the work is being proceeded with, and will be completed as early as possible.

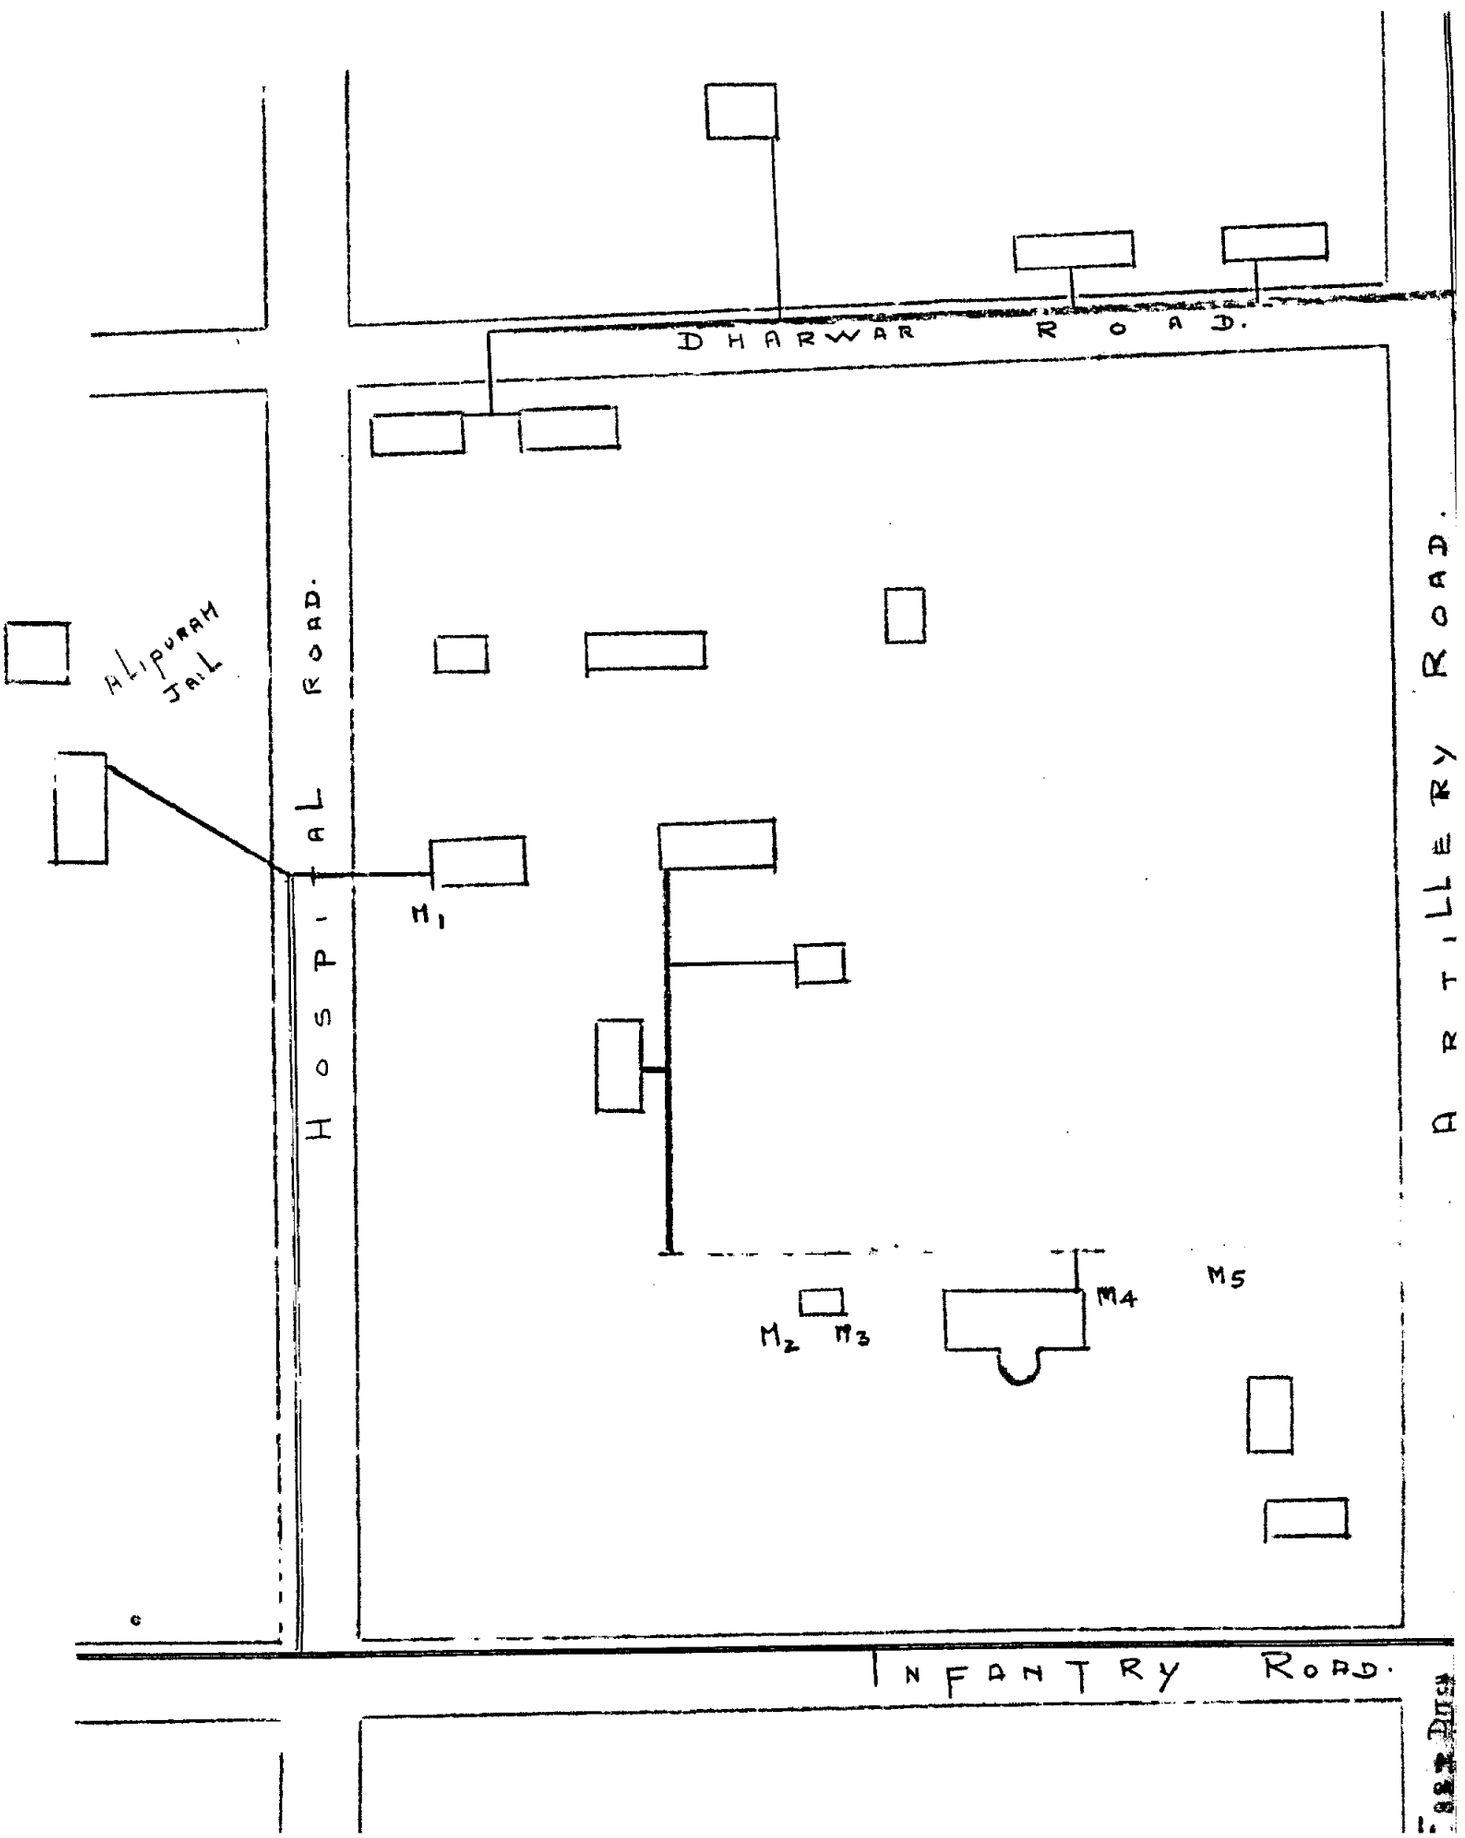
DHARWAR ROAD.
ALIPURAM JAIL
HOSPITAL ROAD.
ARTILLERY ROAD.
M1
M2
M3
M4
M5
INFANTRY ROAD.

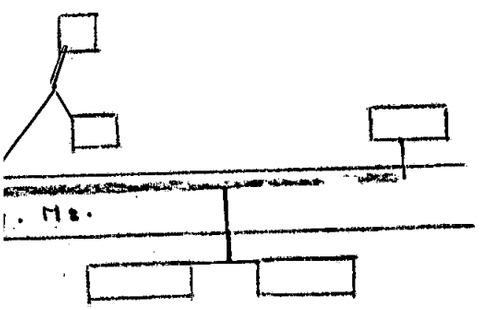

Unlicensed
Area.

Not to Scale.

Refvence:

1). Municipal Mains
2). Service Lines.
3). Consumer's Distribution.
4). Connections Conoumer's buildings.

K.C. Lanyon

Municipal. Electrical. Engineer.

Bellary

CONFIDENTIAL.

Electricity Department.

C.1503

3.3.

From

Sri T.J.Mirchandani,
Chief Electrical Inspector to Government,
Triplicane, Madras.

To

The Secretary to Government,
Public Works Department, Madras.

No. R/F.801. Dated 2nd March 1943.

Sir,

Sub: Electricity - Restriction and control - Supply to Madras Battalion, Bellary.
Ref: Public Works Department Memorandum No.1143-III/43-2 dated 25th February 1943.

The only point in the letter of C.R.E. dated 15-2-43 which calls for comment is that a bulk rate may be given on the sum total of the meter readings plus line losses.

2/ I do not recommend this request of the Military Department. Where there are more than one point of supply, each point needs individual attention by the Licensee and should be treated individual for purposes of tariff application. That is what is being done for all consumers in Bellary and the Military load has no special characteristics to justify a departure from standard Tariff.

3/ Moreover the undertaking gets its supply from an oil engine station which is operating under restrictions, and cost of fuel and lubricating oil as well as stores is abnormally increased. There is no ground for the Municipal Council at present to liberalize its tariff.

T. J. Mirchandani
2.3.43.

Enc. 2 (Retd.)

TJM/TSS/2.3.

Chief Electrical Inspector
to Government.

Letter no. 1143. III/43.

To C. R. E.

Jr. ~~St Coimd Dis~~

Dly: Supply Madras Bn - Bellary (A)-/p2
... no. R. 72 P.W. d 2-2-43. and
mr no. 40166/21-2-4 d 15-2-43. to the Ml. Commr, Bel

Copies of letter no. F. 1. 29/63 d 5-2-43 from the Commr., Bellary Dully, endt. no. C. 333 d 18-2-43 and letter no. R/F 801 d 2-3-43 from the C.E. I. G Madras, and a sketch are enclosed. You. Requested may please Communicate it at an early date. and the sketch returned with more here.

C-1143-III/43

DRAFT FOR APPROVAL.

	Date.	Initials.
When received for fair copying ..		
When copied ..		
When examined..		
When signed ..		
When despatched.		

SUBJECT :— Ely. Bellary Municipal Ely. under Supply to the Madras Bn, Bellary outside the licensed area and laying of the distribution mains - permission under S. 27 of the I.E. Act - grd

READ AGAIN _____, dated _____ 19____

" " G.O. No. R. 72 " 2. 2. 1943 (A)/42

READ *ALSO* :—

No. _____ From the Commr. Bellary, No. F.129/43, dated 5-2-1943 ///5-2-43

" _____ " ~~C.C. I. G.~~ " C.332 " ~~18-2-1943~~ 13-2-43

" _____ " _____ " R/F 801 " 2.3.1943 /3-2-43.

Order ~~Resolution~~ Ms. No. 467, dated 15 - 3 1943.

under Section 27 of the I. E. Act, 1910, and ~~under~~ Section 15 2 (1) of the M. E. M. Act 1922, the Govt permit the Bellary Municipal Council to supply electrical energy to the Madras Bn, Bellary, outside the licensed area 2 Jul

of the Bellary municipality, subject to the condition that (1) the consumer enters into a specific agreement with the licensee for taking the supply and (2) the supply is given on the same rates and conditions as are in force within the licensed area of supply.

2. The Govt. also permit the Bellary Municipal Council to carry out the laying of the distribution mains in the Military Camps on the same terms as are permitted for the consumers' share of a service line

for a precise plan of the Gr 3801 A (R) 1910-42 M on p3 CF

A on p5 CF

adopted for the erection of

.3.43.

N 11.3.43

for 11.3.43 DPF 43 3 12

adopted 15/3/43

To the Commissioner, Bellary municipality, thro' the CNC

The CE I.G.

P.W.D.

Letter No.1143 III/43-4 d/ 15th March 1943.

To

The C.R.E., 105 L of C area.

Sir,

Electricity - Supply - Madras Bn.,Bellary -

G.O. No.R72 P.W. dated 2-2-43 and your No.40164/70.E.4. dated 15-2-43. to the Municipal Commissioner, Bellary.

I enclose a copy of the proceedings of this Government No. 467 Ms. dated 15th March 1943.

2. The supply will have to be given at more than one po

This electricity undertaking gets its supply from an oil eng station and the supply of diesel oil is restricted. In the circumstances, a bulk rate on the sum total of the meter readings plus a percentage for line losses cannot be given.

By to the Commissioner, Bellary Municirality thro' the C.M.C.
" C.E.I.G.

CONFIDENTIAL.

Office of the
Chief Electrical Inspector to Government
Triplicane, Madras.

Letter No.F.1/29/43 dated 6-3-43 from the Municipal Commissioner, Bellary, to this office.

16 MAR 1943

Sub: Electricity - Restriction & Control over supply of - Supply to Madras Battalion, Bellary:-

Ref: This office R.C.No.F1/29/43 dated 5-2-43 and G.O.No.R-72 dated 2-2-1943.

With reference to your remarks on para 5 of your endorsement No.C.333 dated 18-2-43 on my above quoted letter I offer the following remarks.

Meters M2, M3, M4, and M5 can be combined into one meter and supply given at the rate available for a mixed load of small power lights and fans for a monthly minimum consumption of 500 units. The present tariff for this type of load is 2 annas and six pies.

Judging by the load connected in this circuit, I am of opinion that it will be more economical for the military authorities to have the power and lighting circuits metered separately as shown in my sketch than to have a single meter and pay for a minimum consumption of 500 units per month at 2 annas and a half per unit.

(True copy).

Endorsement No.C.351 dated 15th March 1943.

Copy forwarded to the Secretary to Government, Public Works Department, Madras, in continuation of this office No.R/F.801 of 2-3-43. After Government have accepted my recommendations, the

Military authorities may choose the most economical tariff applicable in consultation with the Municipal Electrical Engineer

Chief Electrical Inspector
to Government.

TJM/GS-15.3.

15.3.43

P.W.D.

Letter No. 1143 III/43-5, dt 13.3.43

To

The C.R.E

of L of C. Area

Sir;

Electricity - Supply - Madras Battalion, Bellary

I invite attention my letter No. 1143 III/43-4 dt 15-3-43. You may please consult the Municipal Electrical Engineer, Bellary, and choose the most economical tariff

Bellary M.C.
Hon. the Chairm

Copy to the
C.E.I.G.
W.T.O. Lr. No
C.351, dt 15.3.43

No.40164/ 90
28 March

From

C.R.E. 105 L of C Area(W)
C/o., No.11 Ind Adv B.P.O.

30 MAR 1943

To

The Secretary to the Govt. of Madras,
Public Works Department,
M A D R A S.

ELECTRICITY - SUPPLY - MADRAS BN. BELLARY.

Ref:- Your No. 1143 III/43-5 dated 23-3-43.

Will you please send a copy of your letter No.1143/II/43-4 dated 15-3-43 as the same has not been received.

PA/27.3.

L. A. Bradley Capt.
for C.R.E.,105 L/of C Area

P.W.D.

Letter No. 1163-III/43-6 dt. 1 43

Visit to

The C.R.E., 105 L of Carea,
C/o. No. 11, 2nd Adv. B.P.O. Enclosure Rs.

1/4

Sir,

Elec. Supply. Madras Bn., - Bellary.
Your letter No. 40164/90.E4 dt. 28.3.43 Rs 15

Wants

A copy of letter No. 1163-III 43-6 dt. 15.3.43, together with (P) with its enclosure is ~~enclosed~~ forwarded.

15 MAR 1943
15740M
ASSISTANCE DEPT.

It is necessary to carry out the correspondence [illegible] copies to the C.R.E. 105 L of C. area. before him that a bulk rate on the two bill of the meter readings plus a percentage for the losses cannot be given for the items stated by the C.E.I.G.

A.S.

A draft order with reference to
3 cf and a draft letter to the
are submitted. L.A.D. may see before issue

12/11.3.43 S

13 3/43.

L.H.

No. W. 1143-III/43-3
18. 3. 43

L-A Dept

The draft ~~letter~~ order and letter may be perused and the case returned to PWD.

M 15.3.43

ICM 14/3/43

Issue

See 15-3-43 PWD F.U.I

M 15.3.43

ASST. SECRETARY TO GOVT. L.A. DEPT.
15 MAR 1943
1733-III.

740 15.3.

Enclosed is G.O. No. 467 L.A. dt. 5.3.43 + 4(1)
Letter No. 1143-II/43-4 dt 15.3.43. PWC
Endt. No. 54-III/43. From the C.E. I.G. No. C. 351 dt 15.3.43 PWD

Please see pp 13-14 cf. In view of the letter bll cf, it is for orders whether the C.R.E. should

informed as at H on p 14 ✓ +

Please. push up a Dcap

10/18/13

A draft letter is submitted on p

10/20/13 S [illegible] 4?